

CLIENT

Mr.ALI PASHA


SHEET TITLE

Ground floor plan

PROJECT

PROPOSED
MASJID
AT
POPULGUDA

Oreintation

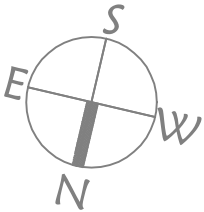


DRAWN :

Ar.Mohmedi (M.Arch ID)

SCALE : NTS

DATE :11-08-2021

Sheet No.M1

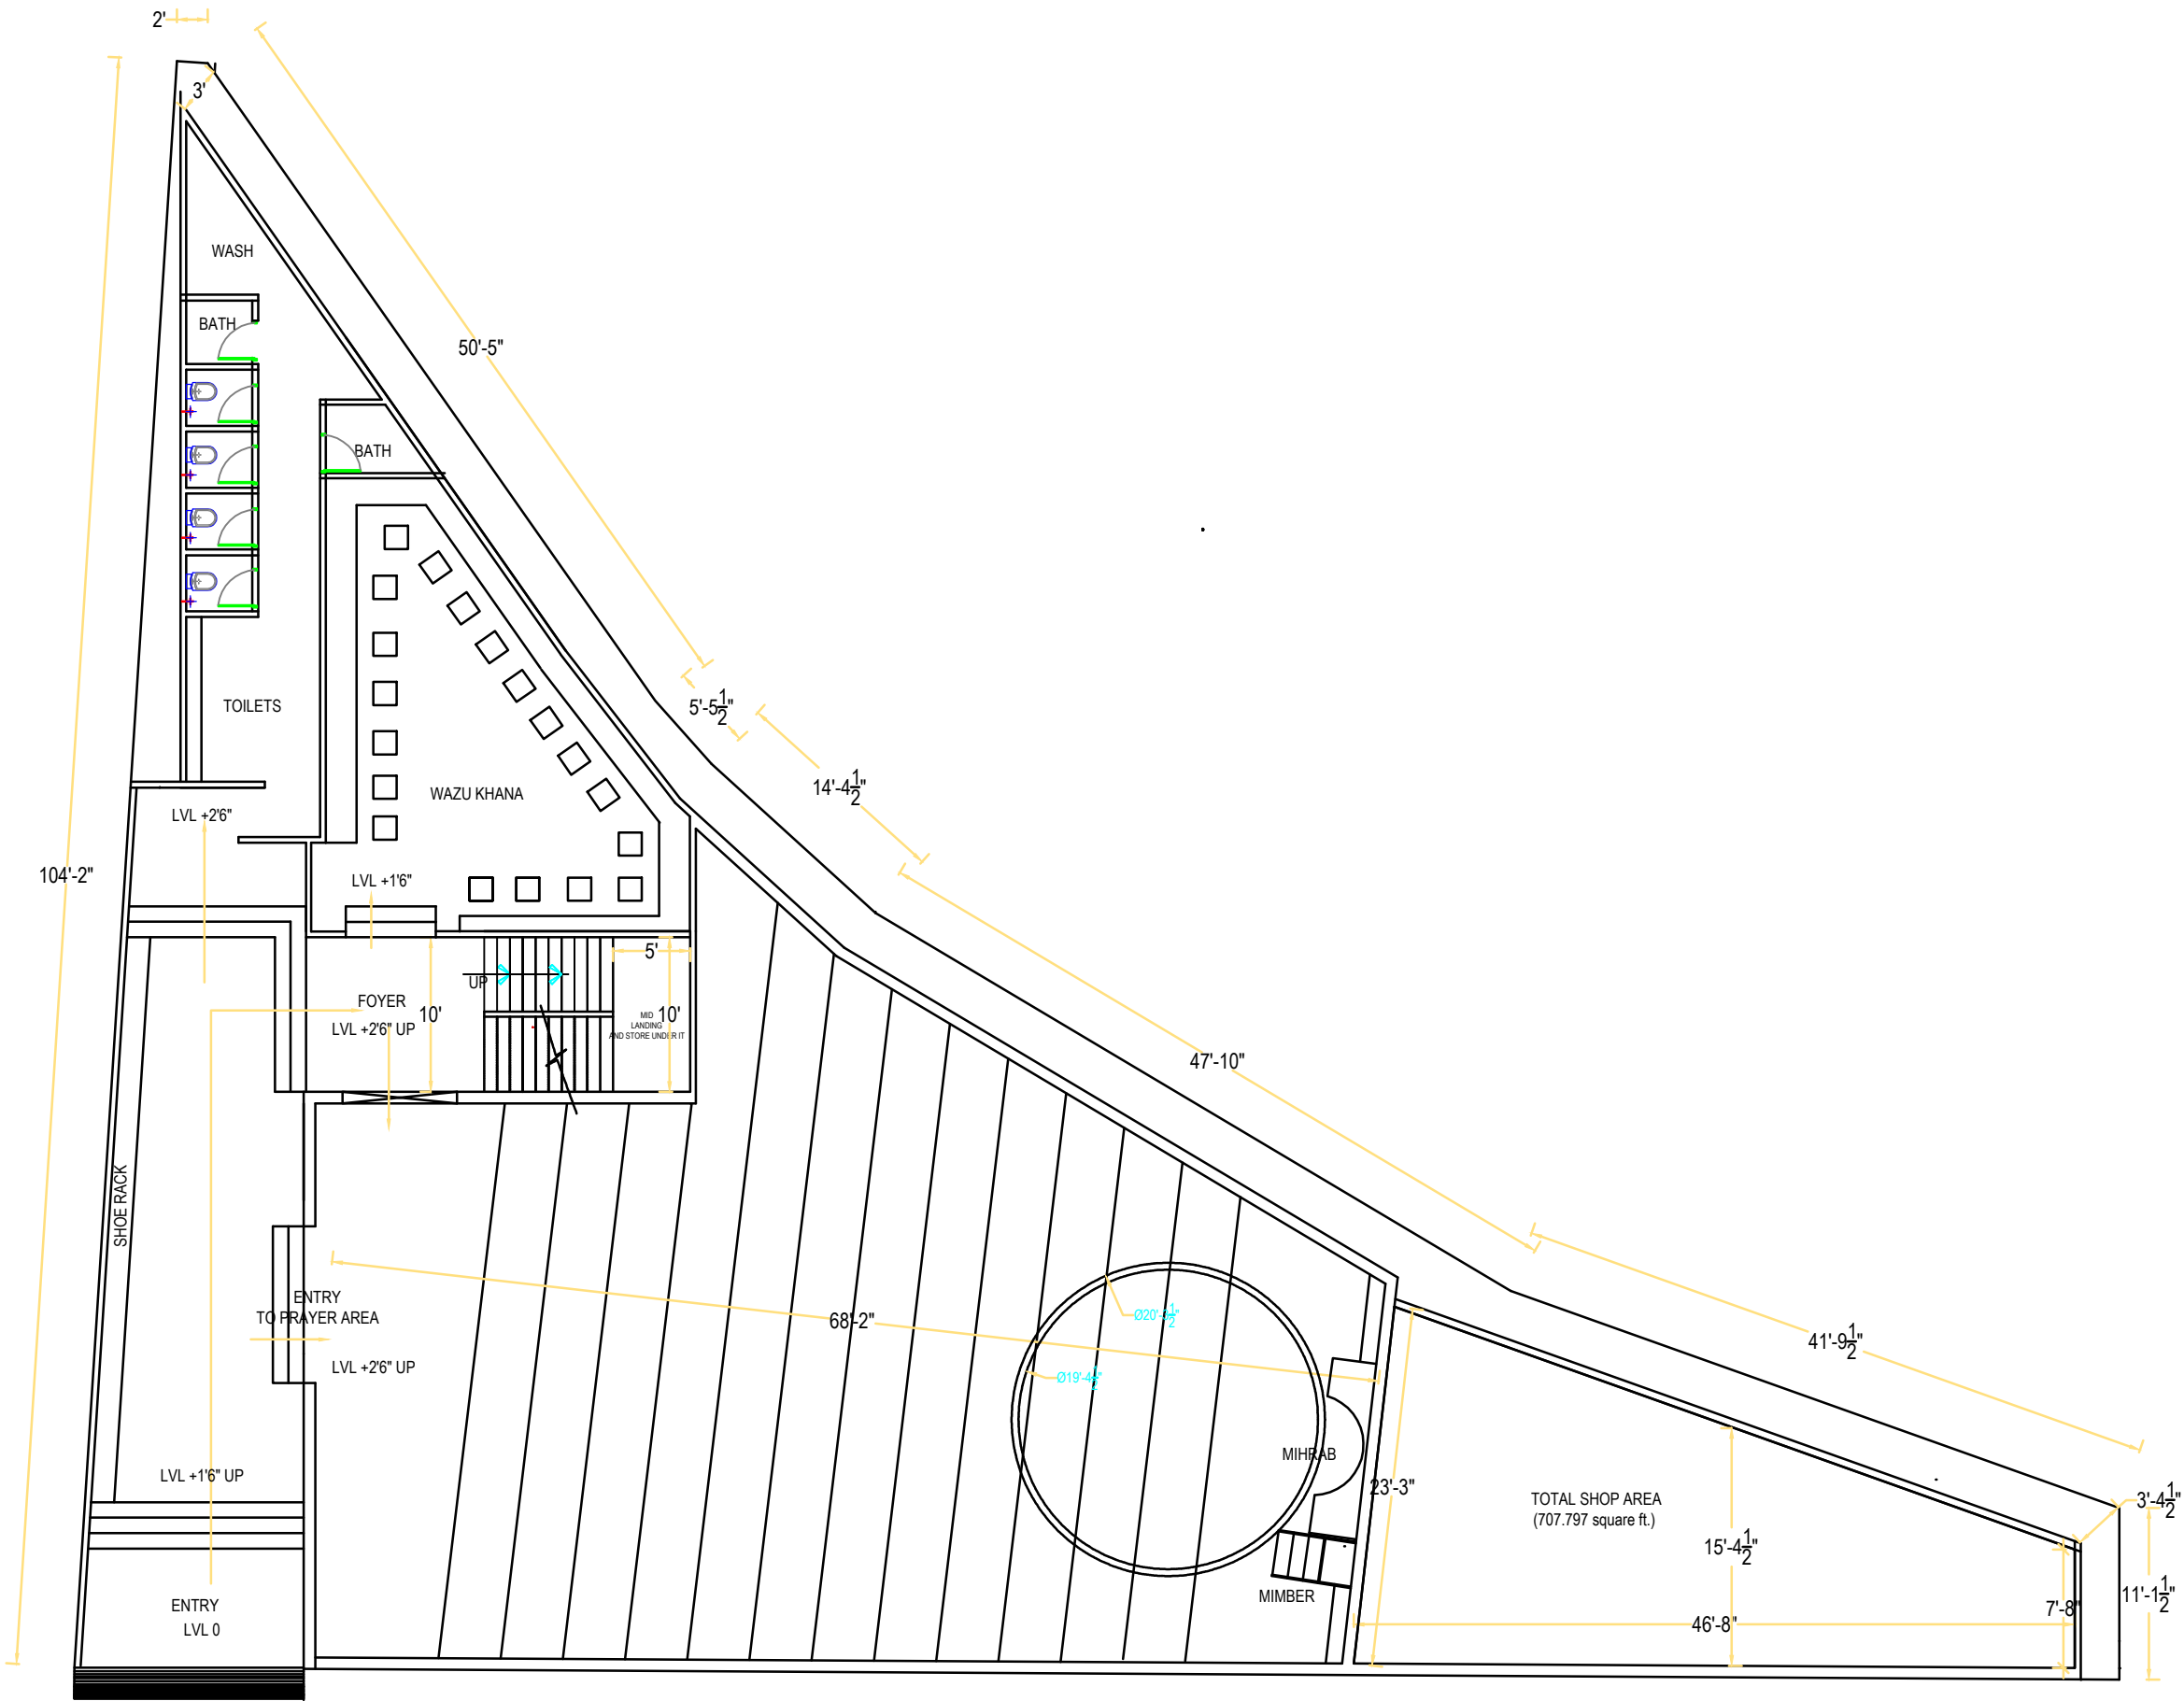

GROUN FLOOR PLAN